Cascade

ONE BEDROOM, ONE BATH

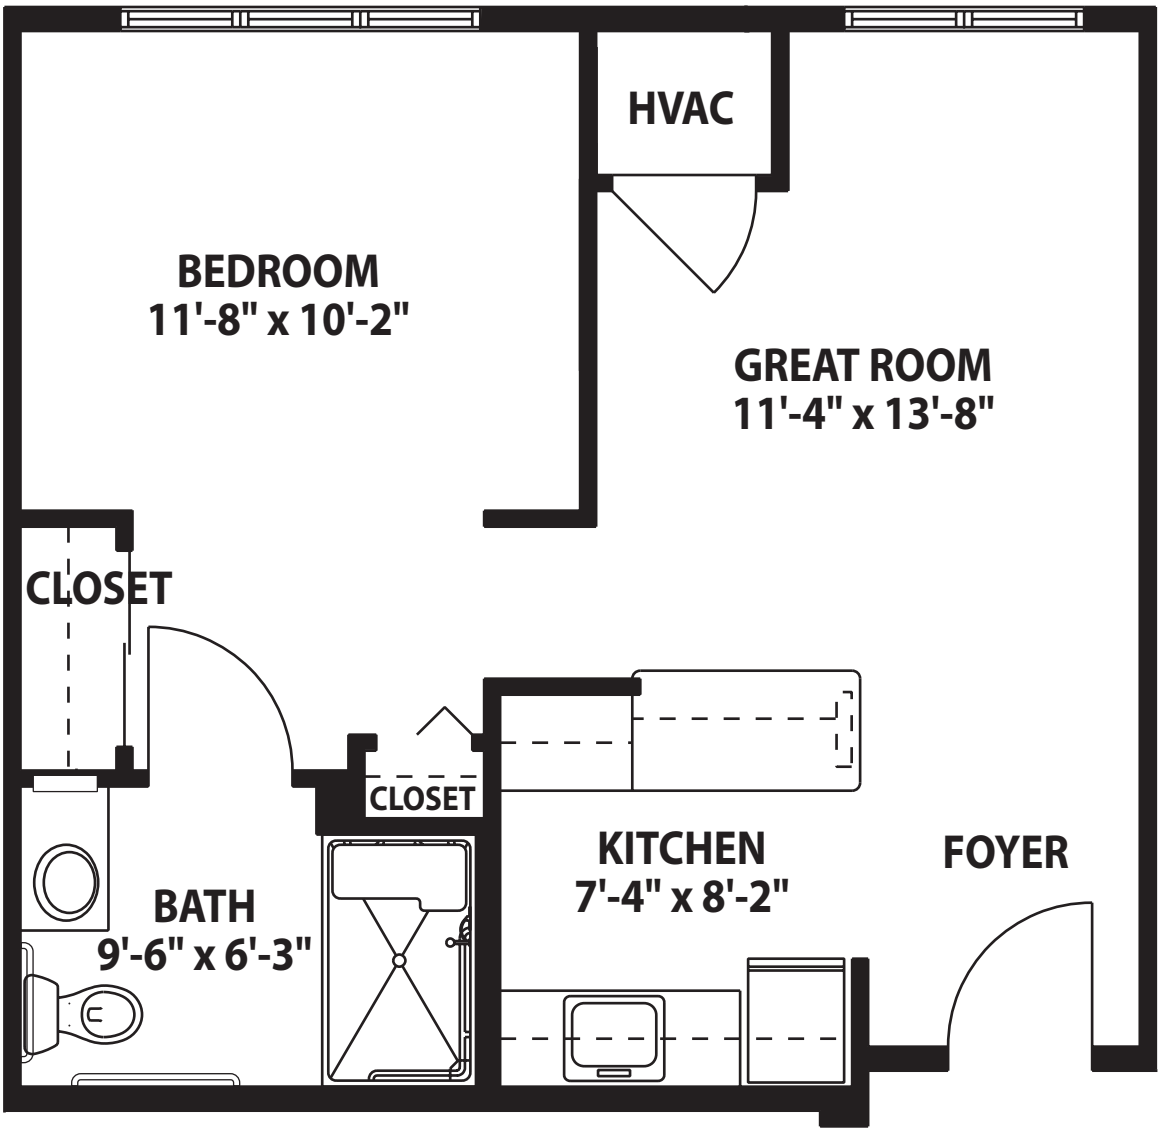

Brookside Assisted Living

548 square feet

Not to scale, actual dimensions may vary.

Millstream

ONE BEDROOM, ONE BATH

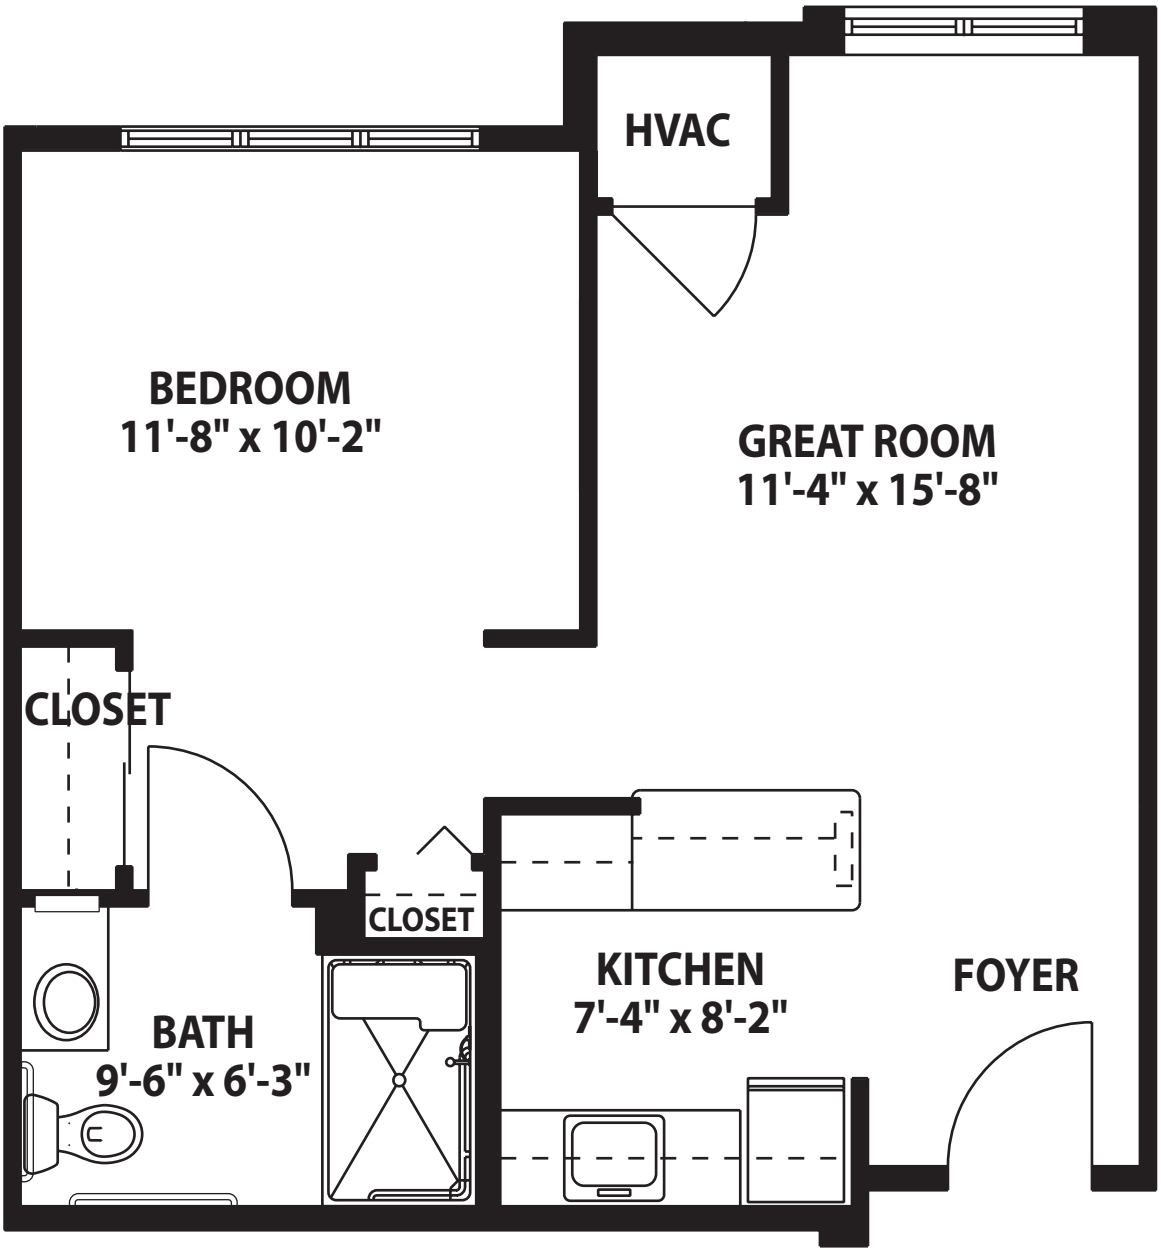

Brookside Assisted Living

571 square feet

Not to scale, actual dimensions may vary.

Rockcreek

ONE BEDROOM, ONE BATH

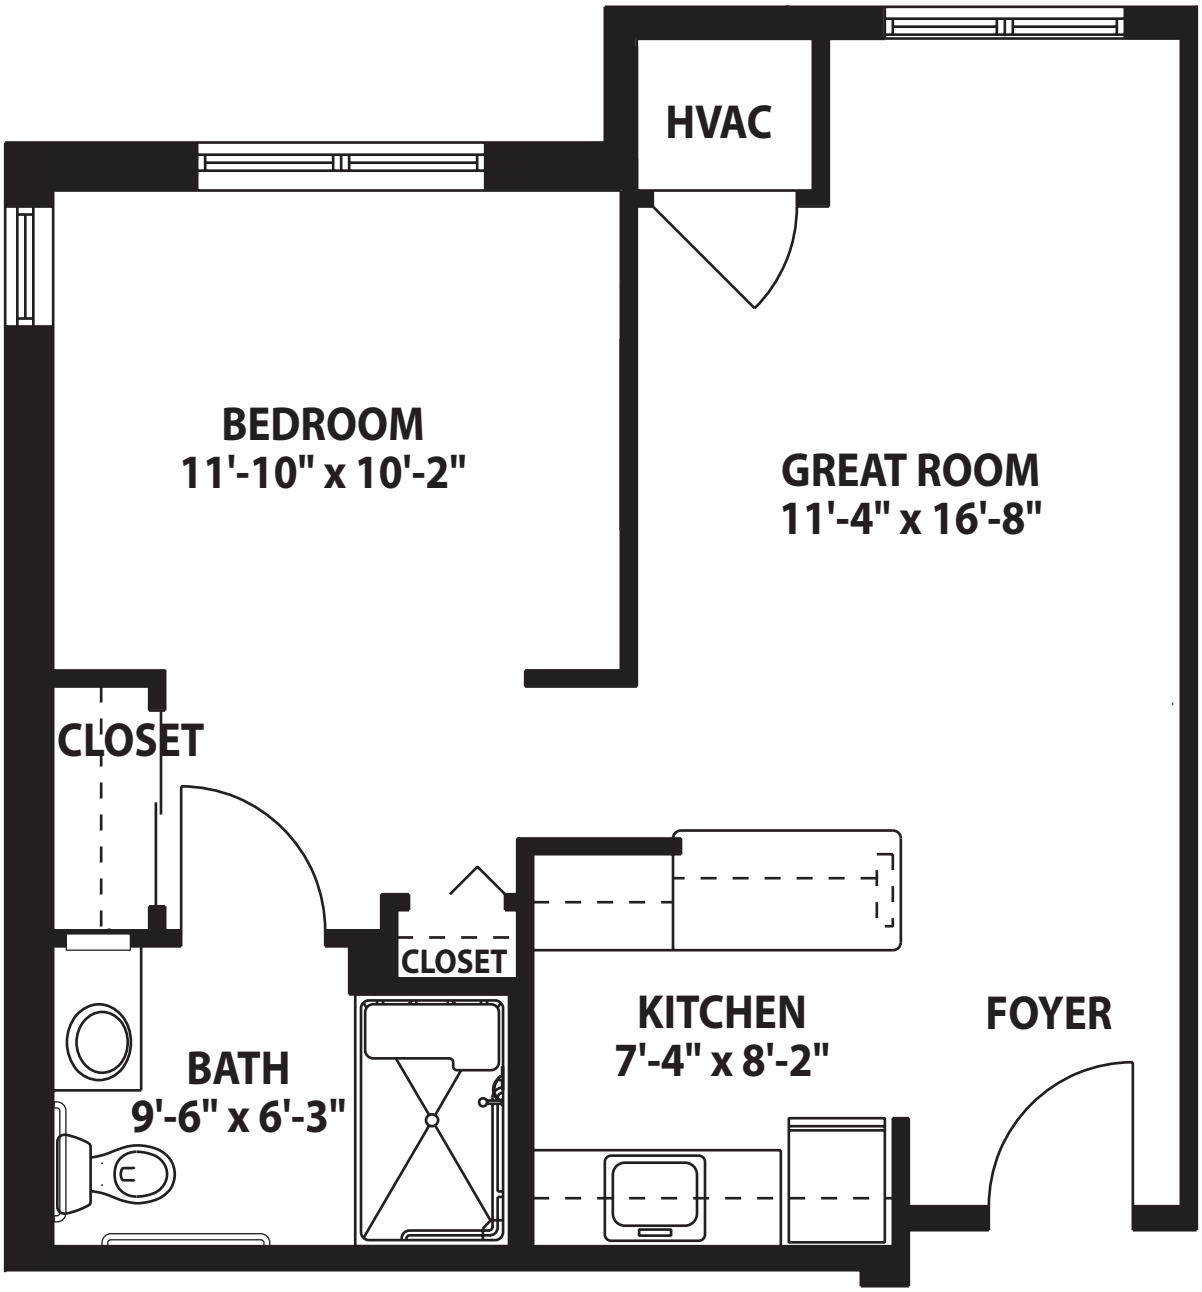

Brookside Assisted Living

588 square feet

Not to scale, actual dimensions may vary.

Bridgeview

ONE BEDROOM, ONE BATH

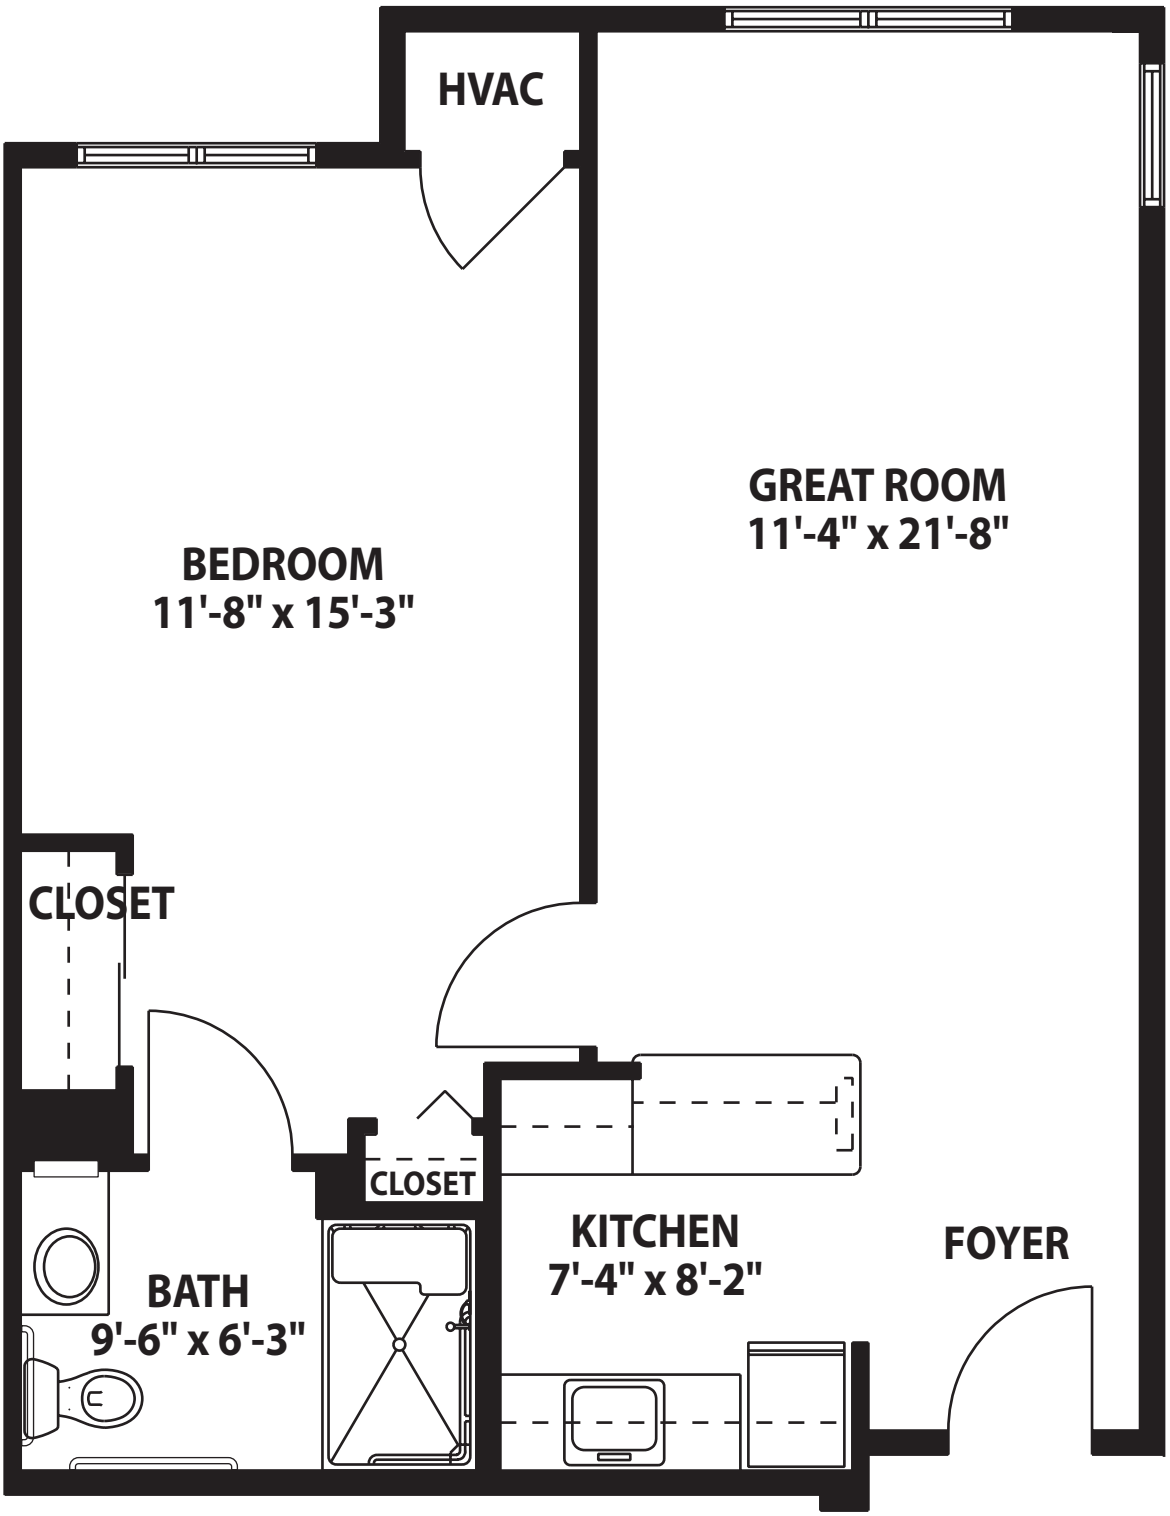

Brookside Assisted Living

716 square feet

Not to scale, actual dimensions may vary.

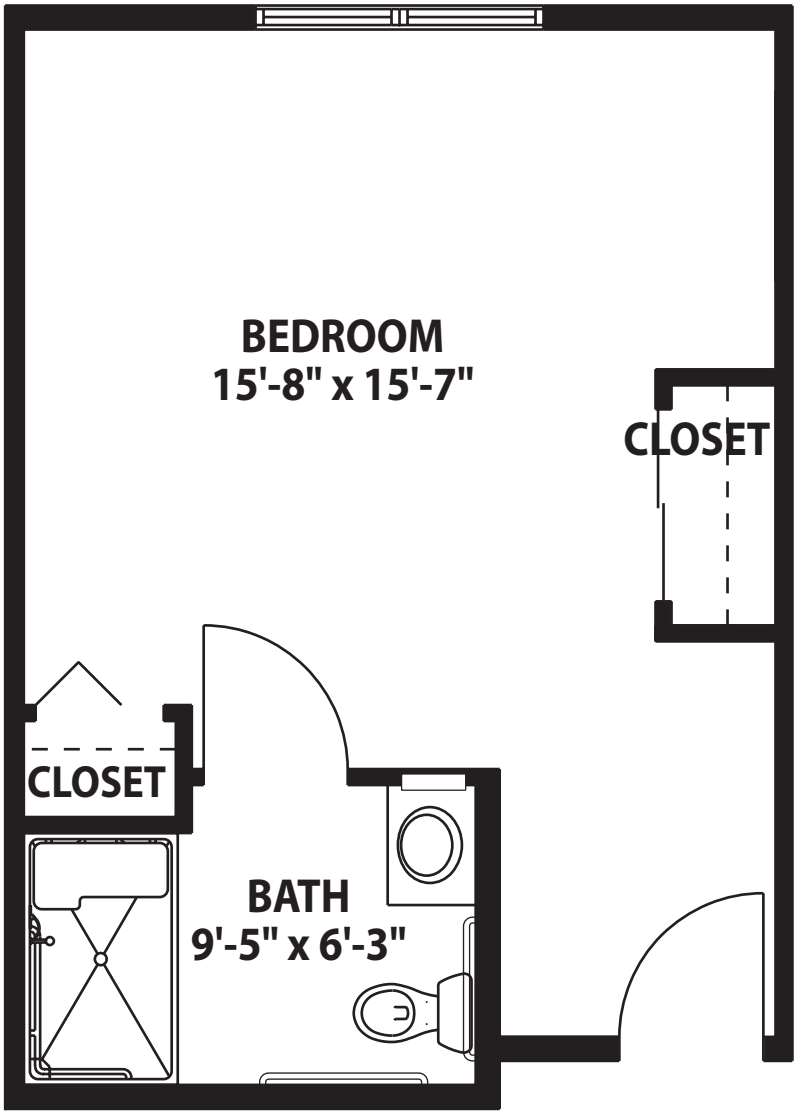

Beacon Springs Memory Support

362 square feet

Not to scale, actual dimensions may vary.

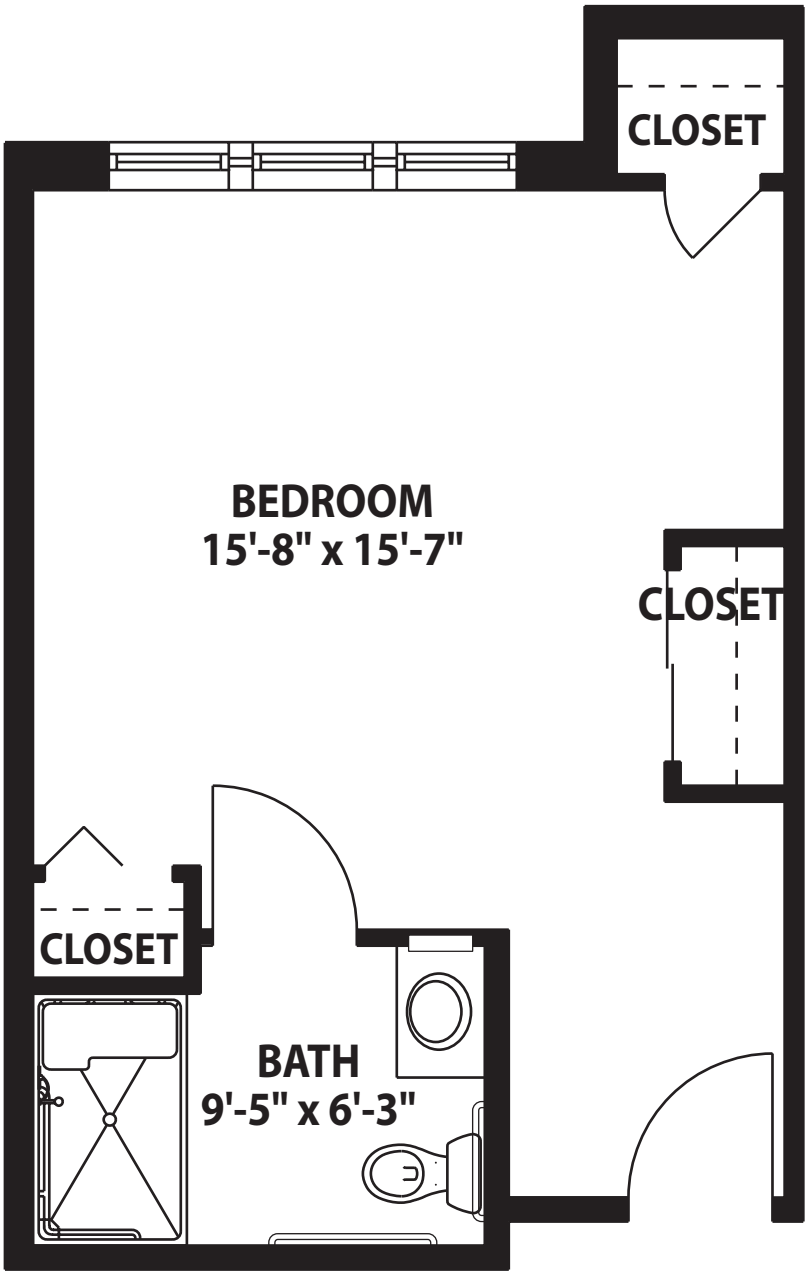

Beacon Springs Memory Support

375 square feet

Not to scale, actual dimensions may vary.

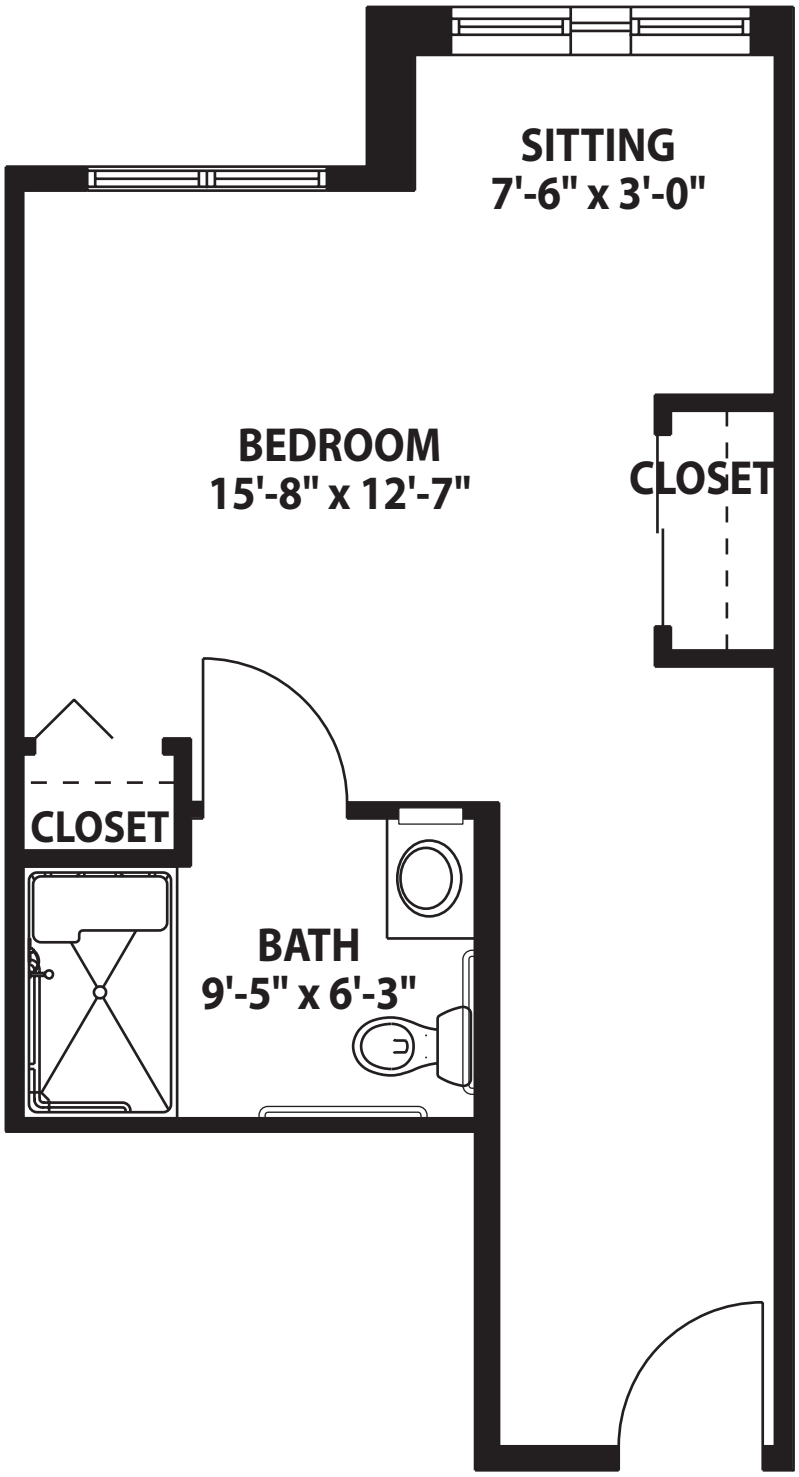

Beacon Springs Memory Support

389 square feet

Not to scale, actual dimensions may vary.

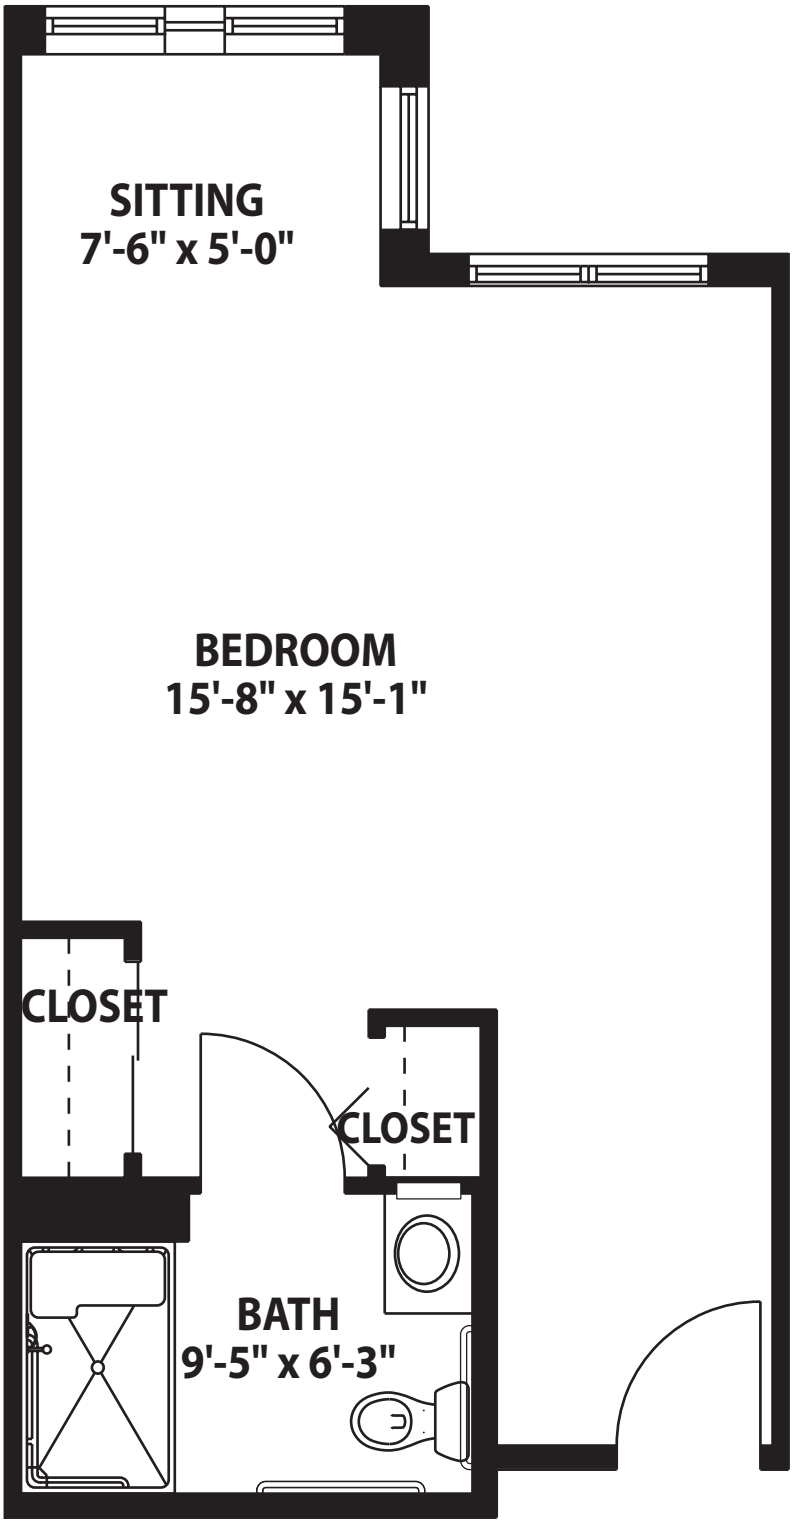

Beacon Springs Memory Support

452 square feet

Not to scale, actual dimensions may vary.